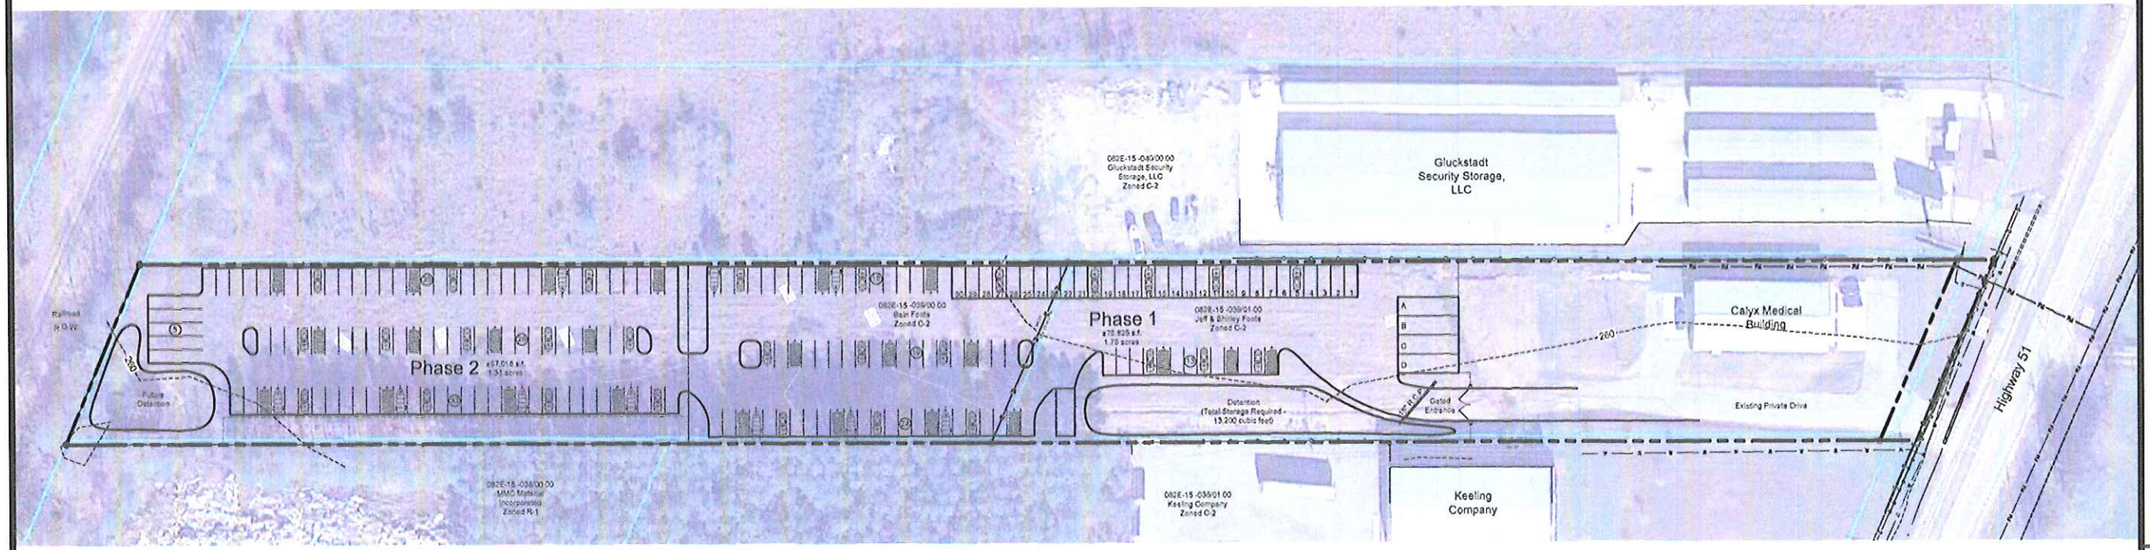


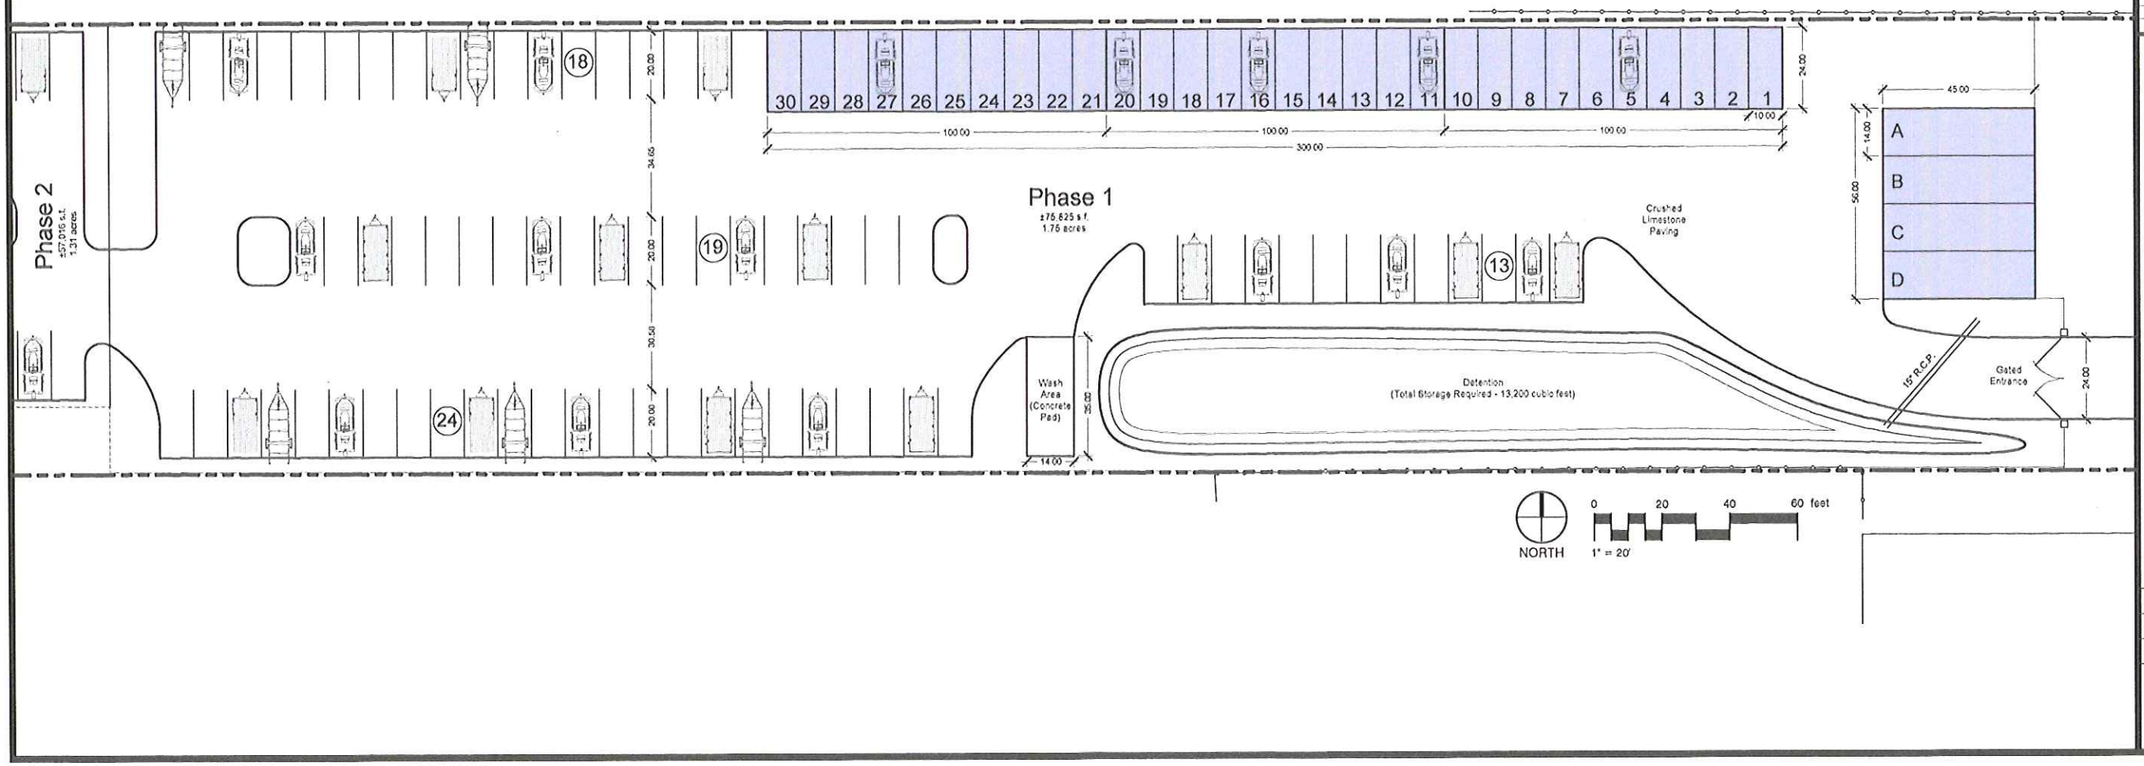


REVISIONS

SITE PLAN
BURG STORAGE
HIGHWAY 51, MADISON COUNTY, MISSISSIPPI

DATE: 9.23.2016
DRAWN: AMC
CHECKED: AMC

1

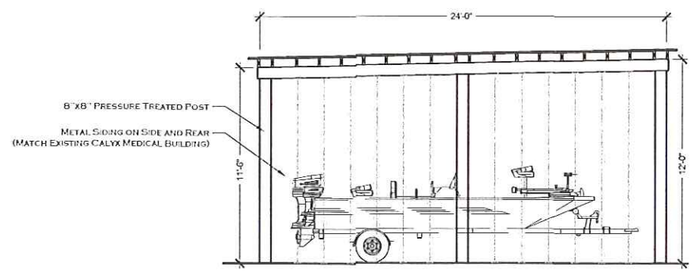


10'x24' Covered Storage Side Elevation

Scale: $\frac{1}{4}$"=1'-0"

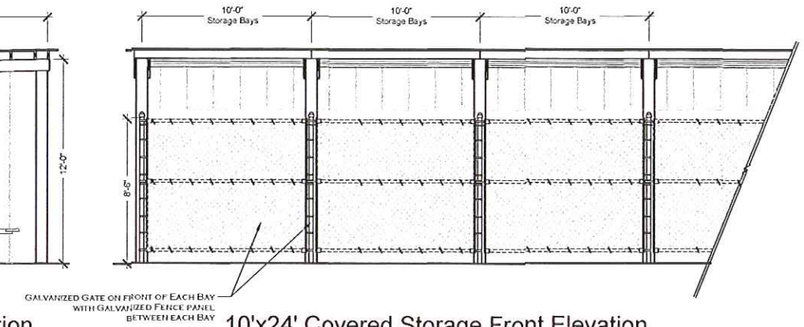


10'x24' Covered Storage Front Elevation

Scale: $\frac{1}{4}$"=1'-0"

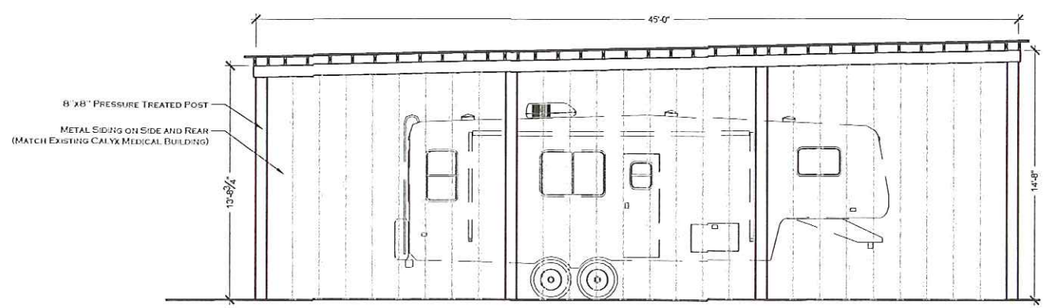


14'x45' Covered Storage Side Elevation

Scale: $\frac{1}{4}$"=1'-0"

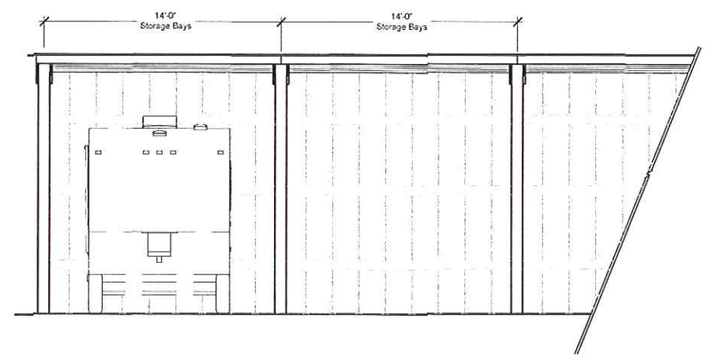


14'x45' Covered Storage Front Elevation

Scale: $\frac{1}{4}$"=1'-0"

REVISIONS

COVERED STORAGE UNITS

BURG STORAGE

HIGHWAY 51, MADISON COUNTY, MISSISSIPPI

DATE: 9-23-2016

DRAWN: AMC.

CHECKED: AMC.

L2