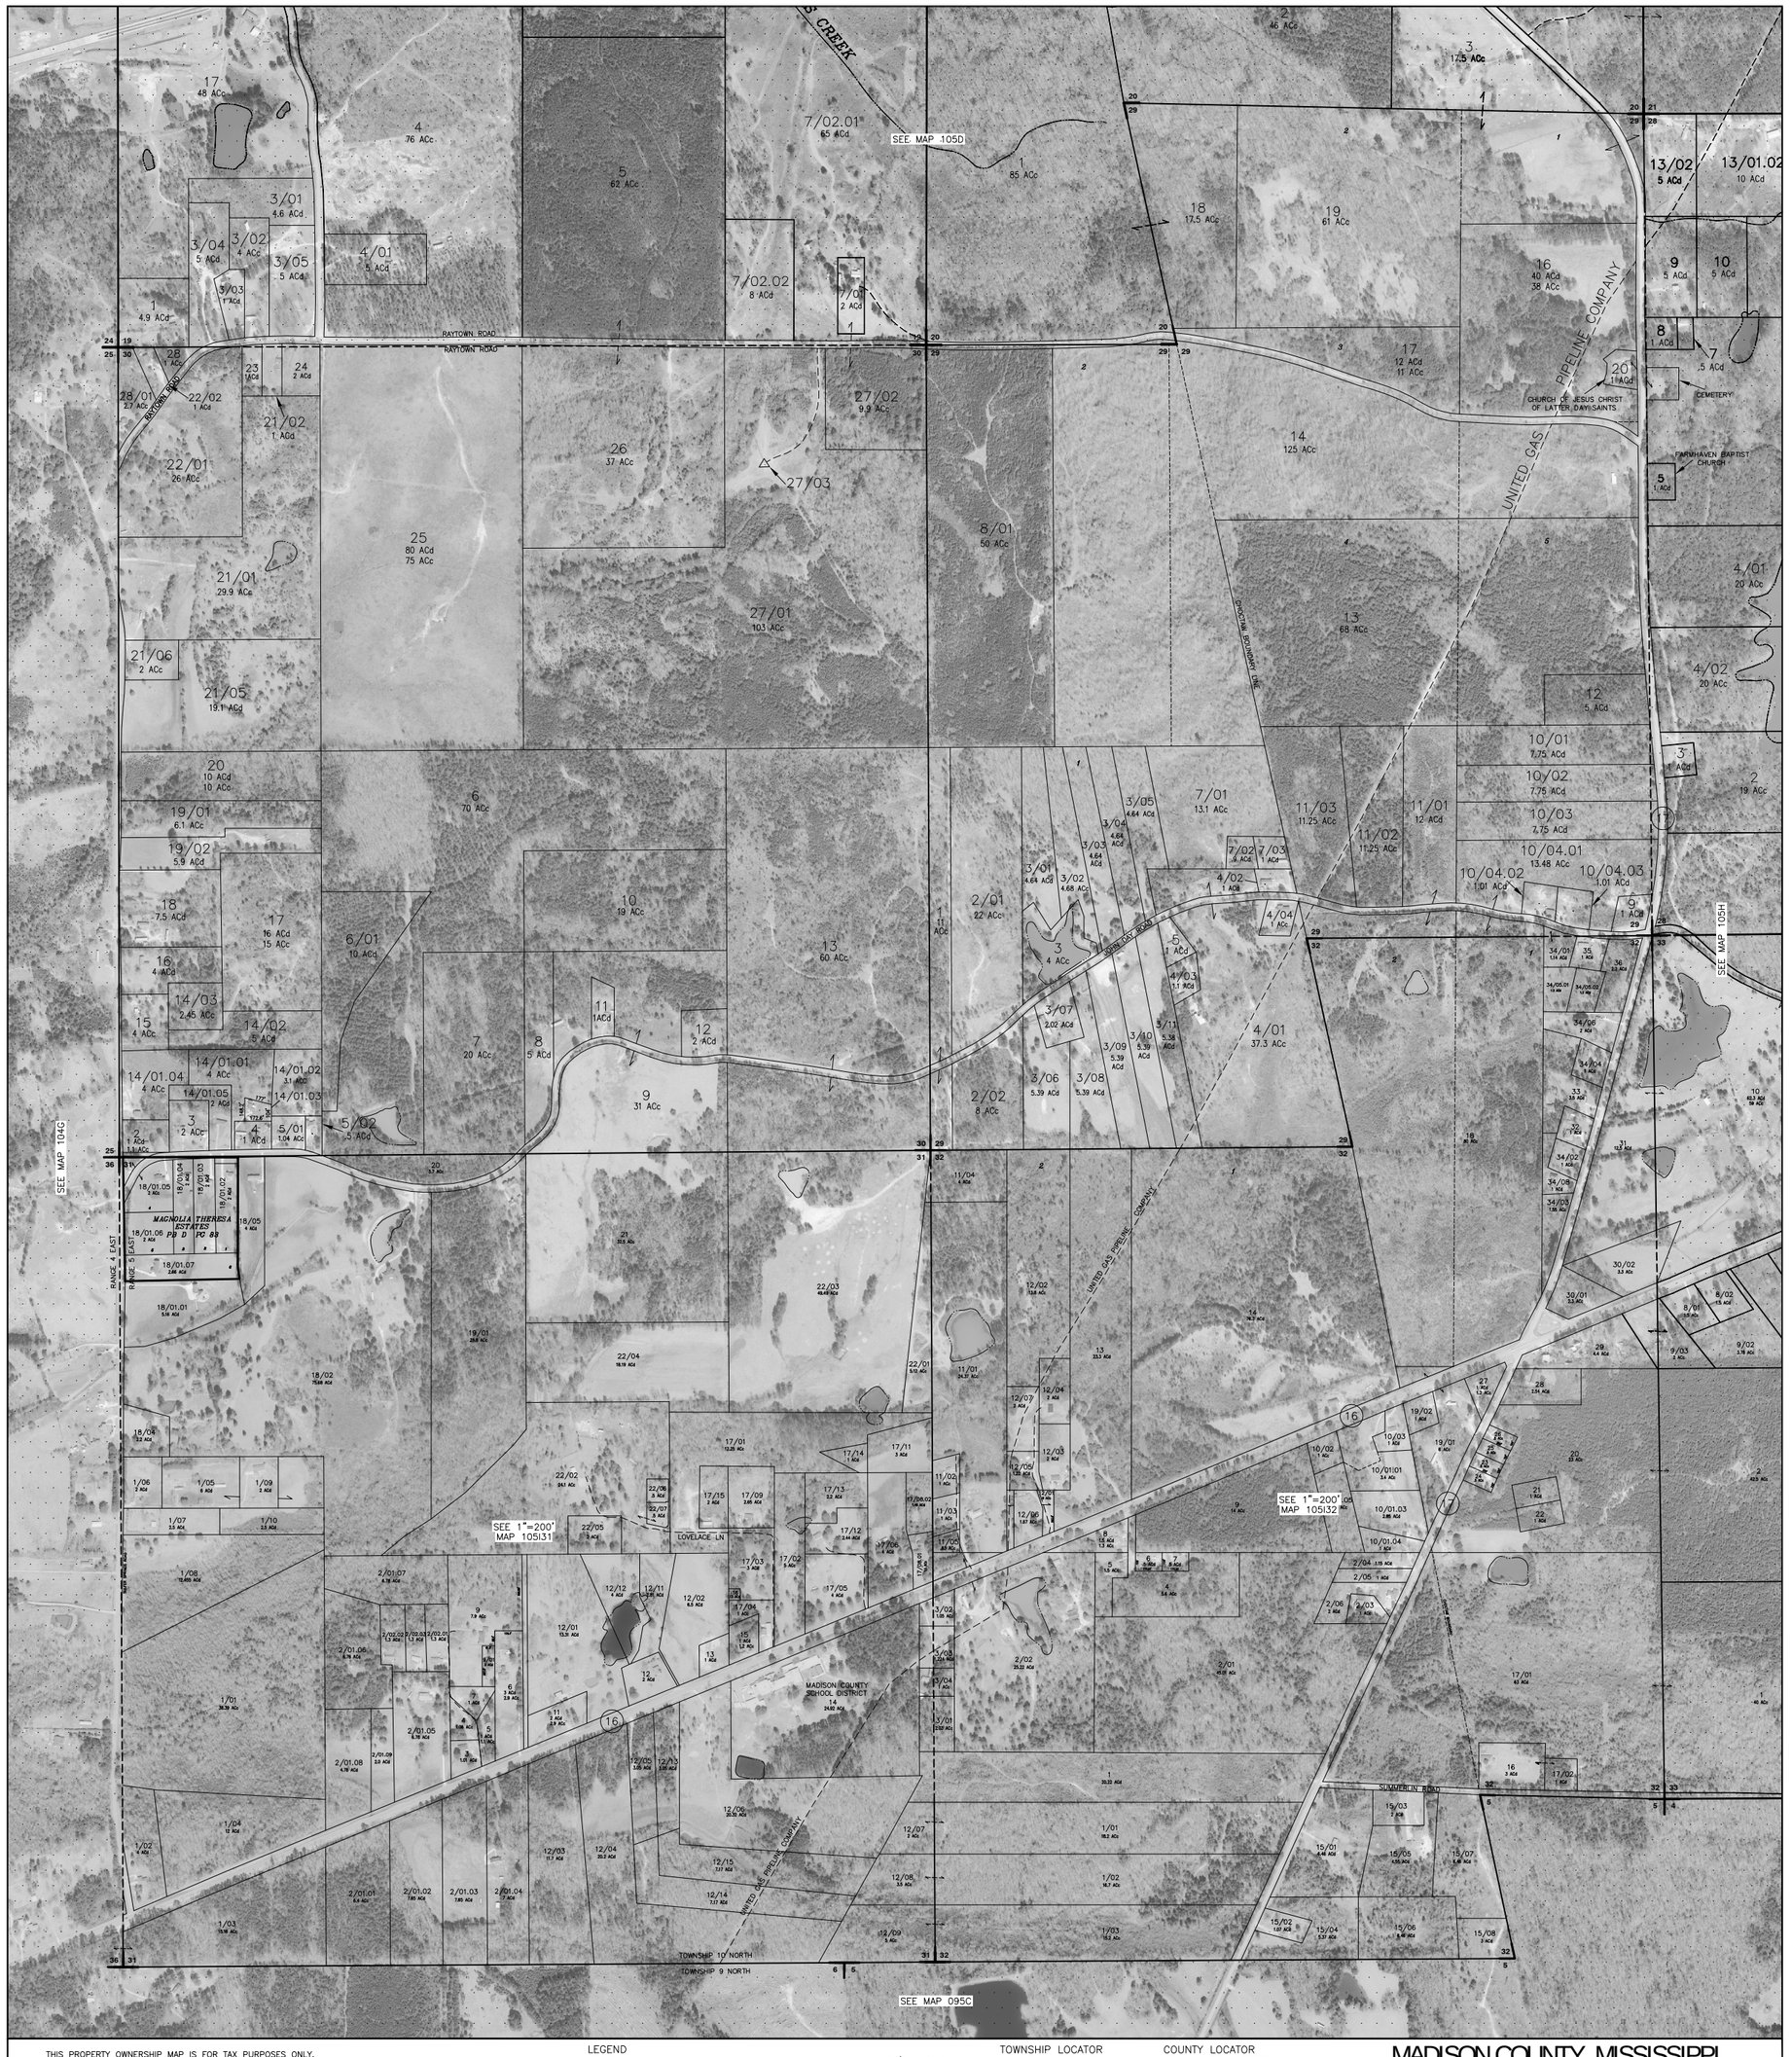

THIS PROPERTY OWNERSHIP MAP IS FOR TAX PURPOSES ONLY.
IT IS NOT INTENDED FOR CONVEYANCES NOR IS IT A LEGAL SURVEY.
THIS MAP WAS PREPARED BY:

TRI-STATE CONSULTING SERVICES, INC.
P.O. BOX 1132, GULFPORT, MS 39204
P. O. BOX 160, CROPWELL, AL 35054
3 CENTRAL PLAZA PMB 246, ROME, GEORGIA 30162

LEGEND

- COUNTY LINE
- CORPORATION LINE
- TOWNSHIP-RANGE LINE
- SECTION LINE
- STATE LINE
- DISTRICT LINE

PARCEL NUMBER 24
ACREAGE 2.4 AC
ACREAGE, CALCULATED 1.3 ACc
SUBDIVISION LOT NUMBER 23
DIMENSION 160'

1/4 SECTION

B	A
C	D

TOWNSHIP LOCATOR

COUNTY LOCATOR

R2W R1W R1E R2E R3E R4E R5E

SCALE: 1"=400'

MADISON COUNTY, MISSISSIPPI
MAP 105I

SECTION	29-30-31-32
TOWNSHIP	12N
RANGE	5E

DATE OF PHOTOGRAPHY: FEBRUARY 19, 2013