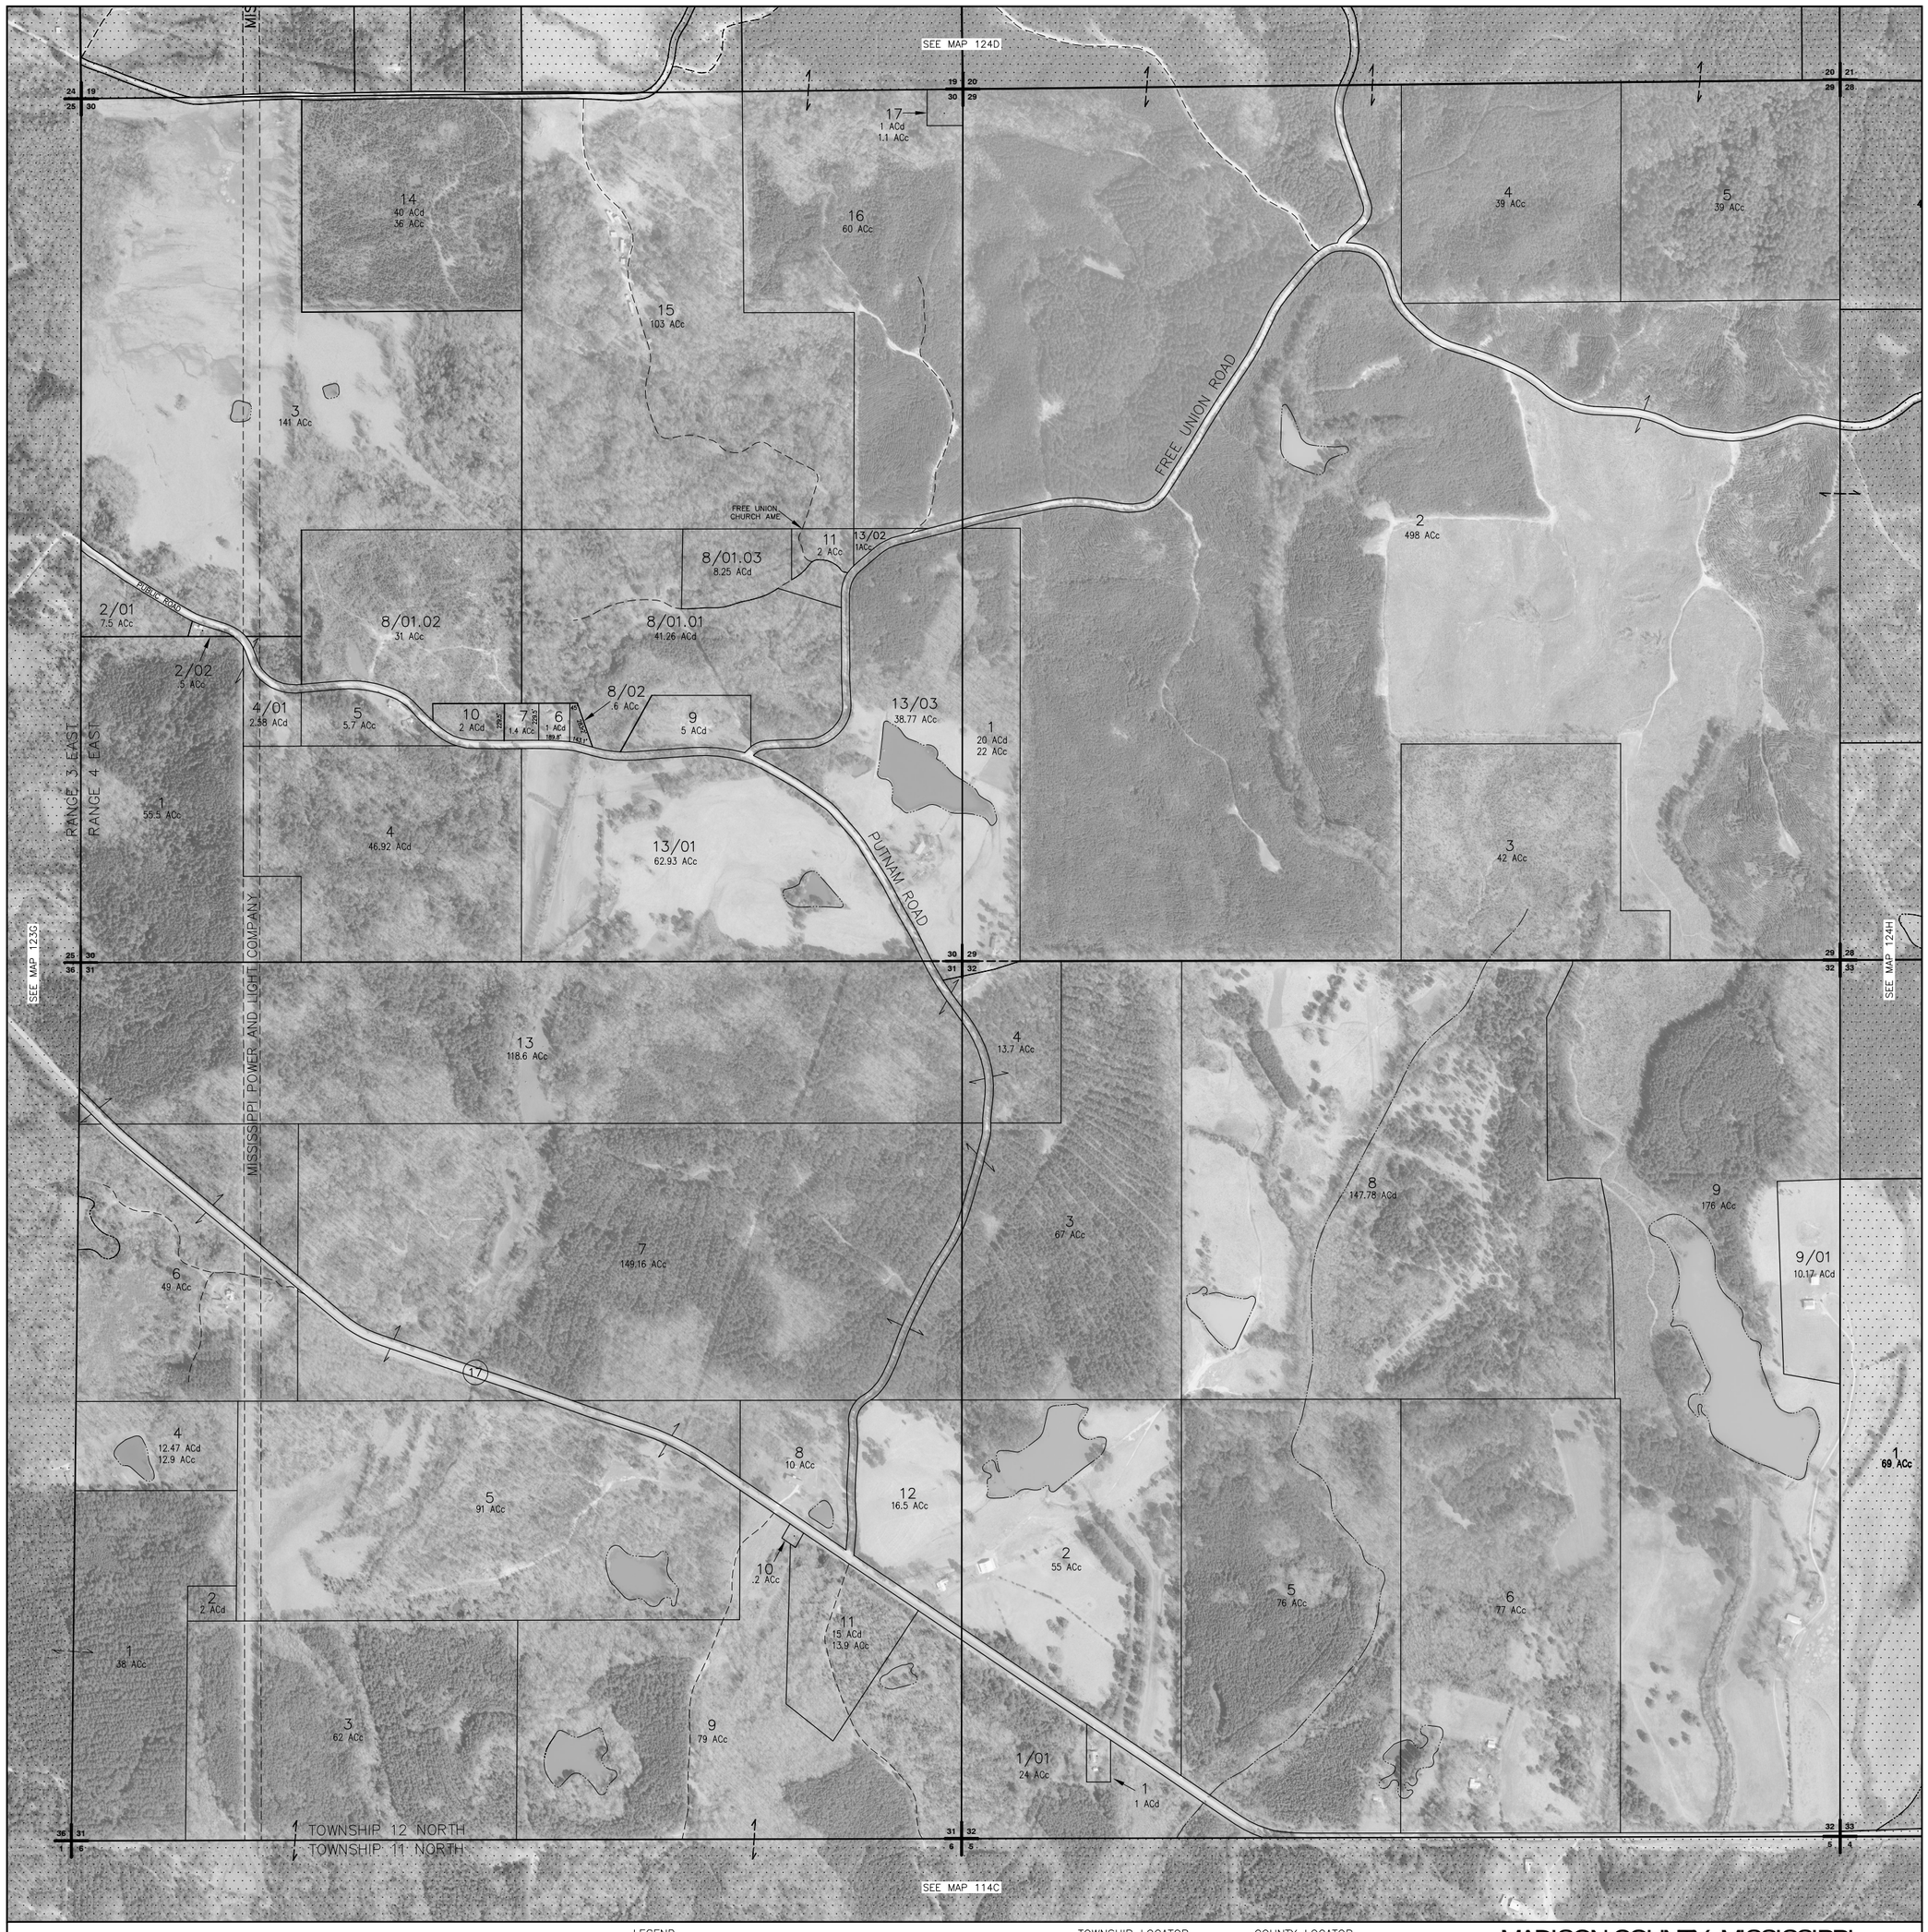


THIS PROPERTY OWNERSHIP MAP IS FOR TAX PURPOSES ONLY.
IT IS NOT INTENDED FOR CONVEYANCES NOR IS IT A LEGAL SURVEY.
THIS MAP WAS PREPARED BY:

TRI-STATE CONSULTING SERVICES, INC.

P.O. BOX 1132 GULFPORT, MS 39204 | P. O. BOX 160 CROPWELL, AL 35054 | 3 CENTRAL PLAZA PMB 246 ROME, GEORGIA 30162

LEGEND

COUNTY LINE
CORPORATION LINE
TOWNSHIP-RANGE LINE
SECTION LINE
STATE LINE
DISTRICT LINE

| | |
|---|---|
| PARCEL NUMBER | 24 |
| ACREAGE | 2.4 AC |
| ACREAGE, CALCULATED | 1.3 ACc |
| SUBDIVISION LOT NUMBER | 23 |
| DIMENSION | 160' |

1/4 SECTION

| | |
|---|---|
| B | A |
| C | D |

TOWNSHIP LOCATOR

| | | | | | |
|---|---|---|---|---|---|
| 6 | 5 | 4 | 3 | 2 | 1 |
| 7 | 8 | 9 | 10 | 11 | 12 |
| 18 | 17 | 16 | 15 | 14 | 13 |
| 19 | 20 | 21 | 22 | 23 | 24 |
| 30 | 29 | 28 | 27 | 26 | 25 |
| 31 | 32 | 33 | 34 | 35 | 36 |

COUNTY LOCATOR

T12N: 125 124 125
T11N: 113 114 115
T10N: 102 103 104 105
T9N: 101 091 092 093 094 095 096
T8N: 061 051 081 082 083 084 052
T7N: 071 072 073

R2W R1W R1E R2E R3E R4E R5E

SCALE: 1"=400'

# MADISON COUNTY, MISSISSIPPI

# MAP 124I

| | |
|---|---|
| SECTION | 29-30-31-32 |
| TOWNSHIP | 12N |
| RANGE | 4E |

DATE OF PHOTOGRAPHY: FEBRUARY 19, 2013